First & Final SBR-10/60/20-21
01/02/20-21.

M. A. R. 57 (Rule 116) No. E 536312
Measurement Book

Serial No. .....

Name of work ..... From ..... To .....

Name of Contractor of nature of Agency.....

Date of commencement of work.....

Date	Full description, etc, of work	Dimensions			Contents	Reference to last Measurement
		Number	Length	Breadth / Depth		
1	2	3	4	5 / 6	7	8
	Name of work: Improvements & asphalting to Balance roads at Ramachandra-pura area in WN.10. Est cost: 25.00 L Jobcode 010-20-000007 W/O Reference: EE/BTP/BBMP/E-PMT/95/20-21 Dt: 03/09/2020. Agency: H.S. Palaksha Murthy 6th m/R 4th c/s Vijayaragara Bangalore-40. W/O Amount Rs 2208201.41					

MEASUREMENT BOOK

Date	Full description, etc, of work	Dimensions				Contents	Reference to last Measurement
		Number	Length	Breadth	Depth		
1	2 Unit-	3	4	5	6	7	8
	Item No 01: Earthwork excavation by manual means in ordenary soil etc. Quantities are as per premeasurements recorded in pg no 536361 to 62 of this MB is 309.30 m³ @ Rs 241.69					=	74755.00
	Item No 02: Removing & Refixing of stone slabs of drain & painting in CM 1:3. Zee School road RIs (Sqm)	1	16		0.90	14.40	
		1	12		0.90	10.80	
		1	18		0.90	16.20	
		1	12		0.90	10.80	
		1	16		0.90	14.40	
		1	16		0.90	14.40	
		2	28		0.90	25.20	
		1	12		0.90	10.80	
		1	18		0.90	16.20	
		1	19		0.90	17.10	

M. A. R. 57 (Rule 116) **No. E** 536313

Measurement Book

Serial No. .....

Name of work ..... From ..... To .....

Name of Contractor of nature of Agency.....

Date of commencement of work.....

Date	Full description, etc, of work	Dimensions				Contents	Reference to last Measurement
		Number	Length	Breadth	Depth		
1	2	3	4	5	6	7	8
		1	17	~~0.90~~	0.90	15.30	
		1	11		0.90	9.90	
		1	25		0.90	22.50	
		1	22		0.90	19.80	
		1	18		0.90	16.20	
		1	10		0.90	9.00	
	R/S	1	25		0.90	22.50	
		1	18		0.90	16.20	
		1	22		0.90	19.80	
	4/S	1	16		0.90	14.40	
		1	25		0.90	22.50	

Assistant Executive Engineer
Vidyaranyapura Sub Division
BBMP, Bangalore - 97

MEASUREMENT BOOK

Date 1	Full description, etc, of work 2	Dimensions				Contents 7	Reference to last Measurement 8
		Number 3	Length 4	Breadth 5	Depth 6		
	R/S	1	12		0.90	10.80	
		1	22		0.90	19.80	
		1	16		0.90	14.40	
	4/S	1	12		0.90	10.80	
		1	25		0.90	22.50	
		1	18		0.90	16.20	
		1	8		0.90	7.20	
		1	5		0.90	4.50	
		1	16		0.90	14.40	
	R/S	1	13		0.90	11.70	
		1	25		0.90	22.50	
		1	18		0.90	16.20	
		1	22		0.90	19.80	
		1	23		0.90	20.70	

Assistant Executive Engineer
Vidyaranyapura Sub Division
BBMP, Bangalore-97

M. A. R. 57 (Rule 116) **No. E**

Measurement Book

536314

Serial No. .....

Name of work ..... From ..... To .....

Name of Contractor of nature of Agency.....

Date of commencement of work.....

Date	Full description, etc, of work	Dimensions				Contents	Reference to last Measurement
		Number	Length	Breadth	Depth		
1	2	3	4	5	6	7	8
		1	18		0.90	16.20	
		1	12		0.90	10.80	
		1	18		0.90	16.20	
		1	22		0.90	19.80	
						61.90 Sqm	
	Quantities limited to	612.00 Sqm @ Rs			110.19	=	67436.00
	Item No 03: Scarifying BC 50mm to 75mm Thick along with premix carpet etc. Quantities are as per premeasurements recorded vide pg no 536362 to 65 of this MB is 1020 Sqm @ Rs 93.49					=	95360.00
	Item No 04: Providing laying spreading & compacting crushed stone aggregates of granite etc.,						

MEASUREMENT BOOK

Date	Full description, etc, of work	Dimensions				Contents	Reference to last Measurement
		Number	Length	Breadth	Depth		
1	2	3	4	5	6	7	8
	Quantities are as per premeasurements recorded vide pg no 536365 to 67 of this MB is 234.60 cum @ Rs 1983.27					= 465275.00	
	Item NO 05: Providing & applying primer coat with SS bitumen emulsion etc., quantities are as per premeasurements recorded vide pg no 536368 to 70 of this MB is 1020 Sqm @ Rs 2938					= 29968.00	
	Item NO 06: Providing & laying BM on prepared surface with crushed CA as per design mix formula for bow etc., Quantities are as per premeasurements recorded vide pg no 536370 to 72 of this MB is 50 cum @ Rs 5501.26					= 280564.00	
	Item NO 07: clearing the existing black topped surface with brooms etc., Quantities are as per premeasurements recorded vide pg no 536372 to 74 of this MB is 3610 Sqm @ Rs 5.19					= 18736.00	

M. A. R. 57 (Rule 116) No. E

Measurement Book

536315

Serial No. .....

Name of work ..... From ..... To .....

Name of Contractor of nature of Agency.....

Date of commencement of work.....

Date	Full description, etc, of work	Number	Dimensions			Contents	Reference to last Measurement
			Length	Breadth	Depth		
1	2	3	4	5	6	7	8
	Item NO 08: Providing & applying Tack coat using 80/100 grade bitumen (VG10) quantities are as per item NO 07, for 3610 Sq m @ RS 12.48= 45053.00						
	Item NO 09: Providing & laying BC 40 mm Thick with hot mix plant, using CA of Specified grading etc.,						
	Zee school road. (cum)	1	30	$\frac{6.75+6.1}{2}$	0.04	7.71	
		1	30	$\frac{6.1+6.1}{2}$	0.04	7.32	
		1	30	$\frac{6.1+6.1}{2}$	0.04	7.32	
		1	30	$\frac{6.1+6.1}{2}$	0.04	7.32	
		1	30	$\frac{6.1+6.1}{2}$	0.04	7.32	
		1	30	$\frac{6.1+6.1}{2}$	0.04	7.32	

ಕ.ಪಾ.ಅ., (ಪ್ರ. ವಿಭಾಗ)

MEASUREMENT BOOK

Date	Full description, etc, of work	Dimensions				Contents	Reference to last Measurement
		Number	Length	Breadth	Depth		
1	2	3	4	5	6	7	8
	Vishwabharathi school road	1	30	$\frac{6.1+6.1}{2}$	0.04	7.32	
		1	40	$\frac{6.1+5.95}{2}$	0.04	0.96	
		1	30	$\frac{6.75+6.8}{2}$	0.04	8.13	
		1	30	$\frac{6.8+6.75}{2}$	0.04	8.13	
		1	30	$\frac{6.75+5.3}{2}$	0.04	7.23	
	C3 F.I.	1	14.50	$\frac{5.3+5.4}{2}$	0.04	3.10	
		1	30	$\frac{5.8+5.6}{2}$	0.04	6.84	
	ಪಾ.ಪಾ.ಅ, (ಪ್ರಾ. ವಿಭಾಗ) 3/08	1	30	$\frac{5.6+5.5}{2}$	0.04	6.66	
		1	30	$\frac{5.5+5.15}{2}$	0.04	6.39	
		1	30	$\frac{5.15+5.1}{2}$	0.04	6.15	

M. A. R. 57 (Rule 116) No. E 536316

Measurement Book

Serial No. .....

Name of work ..... From ..... To .....

Name of Contractor of nature of Agency.....

Date of commencement of work.....

Date	Full description, etc, of work	Dimensions				Contents	Reference to last Measurement
		Number	Length	Breadth	Depth		
1	2	3	4	5	6	7	8
	C&FC. ಕ.ಪಾ.ಅ, (ಪ್ರ. ವಿಭಾಗ)	1	8	$\frac{5.1+5.55}{2}$	0.04	1.54	
		1	5	$\frac{5.5+5.5}{2}$	0.04	1.10	
		1	21	$\frac{5.1+5}{2}$	0.04	4.24	
		1	13	$\frac{3.9+3.8}{2}$	0.04	2	
		1	30	$\frac{4.95+4.9}{2}$	0.04	5.91	
		1	30	$\frac{4.9+4.9}{2}$	0.04	5.88	
		1	30	$\frac{4.9+5.1}{2}$	0.04	6	
		1	30	$\frac{5.1+5.1}{2}$	0.04	6.12	

C&FC

Assistant Executive Engineer
Vidyaranyapura Sub Division
BBMP, Bangalore - 97

MEASUREMENT BOOK

Date	Full description, etc, of work	Dimensions				Contents	Reference to last Measurement
		Number	Length	Breadth	Depth		
1	2	3	4	5	6	7	8
		1	14	$\frac{5.1+5.2}{2}$	0.04	2.88	
		1	18	$\frac{5.1+5.1}{2}$	0.04	3.67	
						144.58 cum	
	Quantities limited to 144.40 cum @ Rs 7832.72					= 1131045.00	
						Sub Total = 2208192.00	
						GST @ 12% = 264983.00	
						Total = 2473175.00	

Certificate: certified that the above said work is completed satisfactorily by the agency & no materials were issued from department.

Sweetha. N L
AE W10 16/01/2021

Assistant Executive Engineer
Vidyaranyapura Sub Division
BBMP, Bangalore-97
16/01/2021

M. A. R. 57 (Rule 116) No. E

Measurement Book

536317

Serial No. .....

Name of work ..... From ..... To .....

Name of Contractor of nature of Agency.....

Date of commencement of work.....

Date	Full description, etc, of work	Dimensions				Contents	Reference to last Measurement
		Number	Length	Breadth	Depth		
1	2	3	4	5	6	7	8

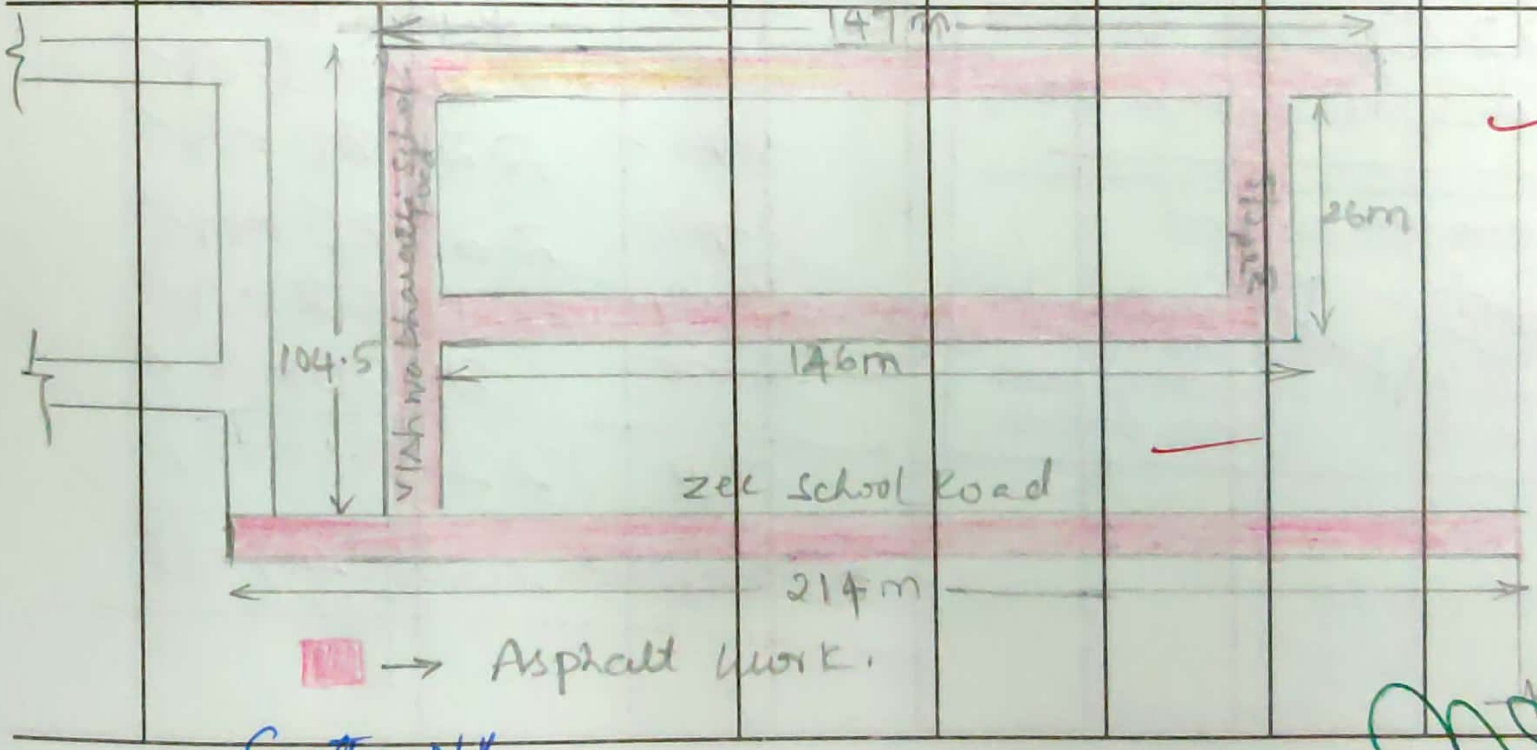

Scale: NTS N

Sunitha. N K
AE LIO

Assistant Executive Engineer
Vidyaranyapura Sub Division

MEASUREMENT BOOK

Date	Full description, etc, of work	Dimensions				Contents	Reference to last Measurement
		Number	Length	Breadth	Depth		
1	2	3	4	5	6	7	8
	1st and Final						
	ಲೆಕ್ಕಶೀರ್ಷಿಕೆ P-1771 ರಡಿ ಬಿಲ್ಲು ಮೊಬಲಗು ರೂ 24,73,000=00 ಪಾವತಿ ಮಾಡಿದೆ. ಇದರಲ್ಲಿ ರೂ. 122151=00 ಗಳನ್ನು ಹೊಂಧಾಣಿಕೆ ಮಾಡಿಕೊಂಡು ರೂ. 23,50,849=00 ಗಳನ್ನು FT/NEFT/RTGS ಮುಖಾಂತರ ನೀಡಲಾಗಿದೆ ವಿತ್ತ ನಿರ್ವಾಹಕರು ಲೆಕ್ಕಾಧೀಕ್ಷಕರು ಬ್ಯಾಟರಾಯನಪುರ ವಿಭಾಗ ಬೃ.ಬೆ.ಮ.ಪಾ, ಬೆಂಗಳೂರು ಕಾರ್ಯನಿರ್ವಾಹಕ ಅಭಿಯಂತರರು ಬ್ಯಾಟರಾಯನಪುರ ವಿಭಾಗ ಬೃ.ಬೆ.ಮ.ಪಾ, ಬೆಂಗಳೂರು					Bill Amt: 24,73,000=00 IT - 24,730=00 LC - 24,730=00 CBF - 2473=00 GST - 220800 SGST - 220800 Royalty - 240582=00 Fine - 2000=00 T.D 122151=00 Cheque Amt - 23,50,849=00	